



地下室

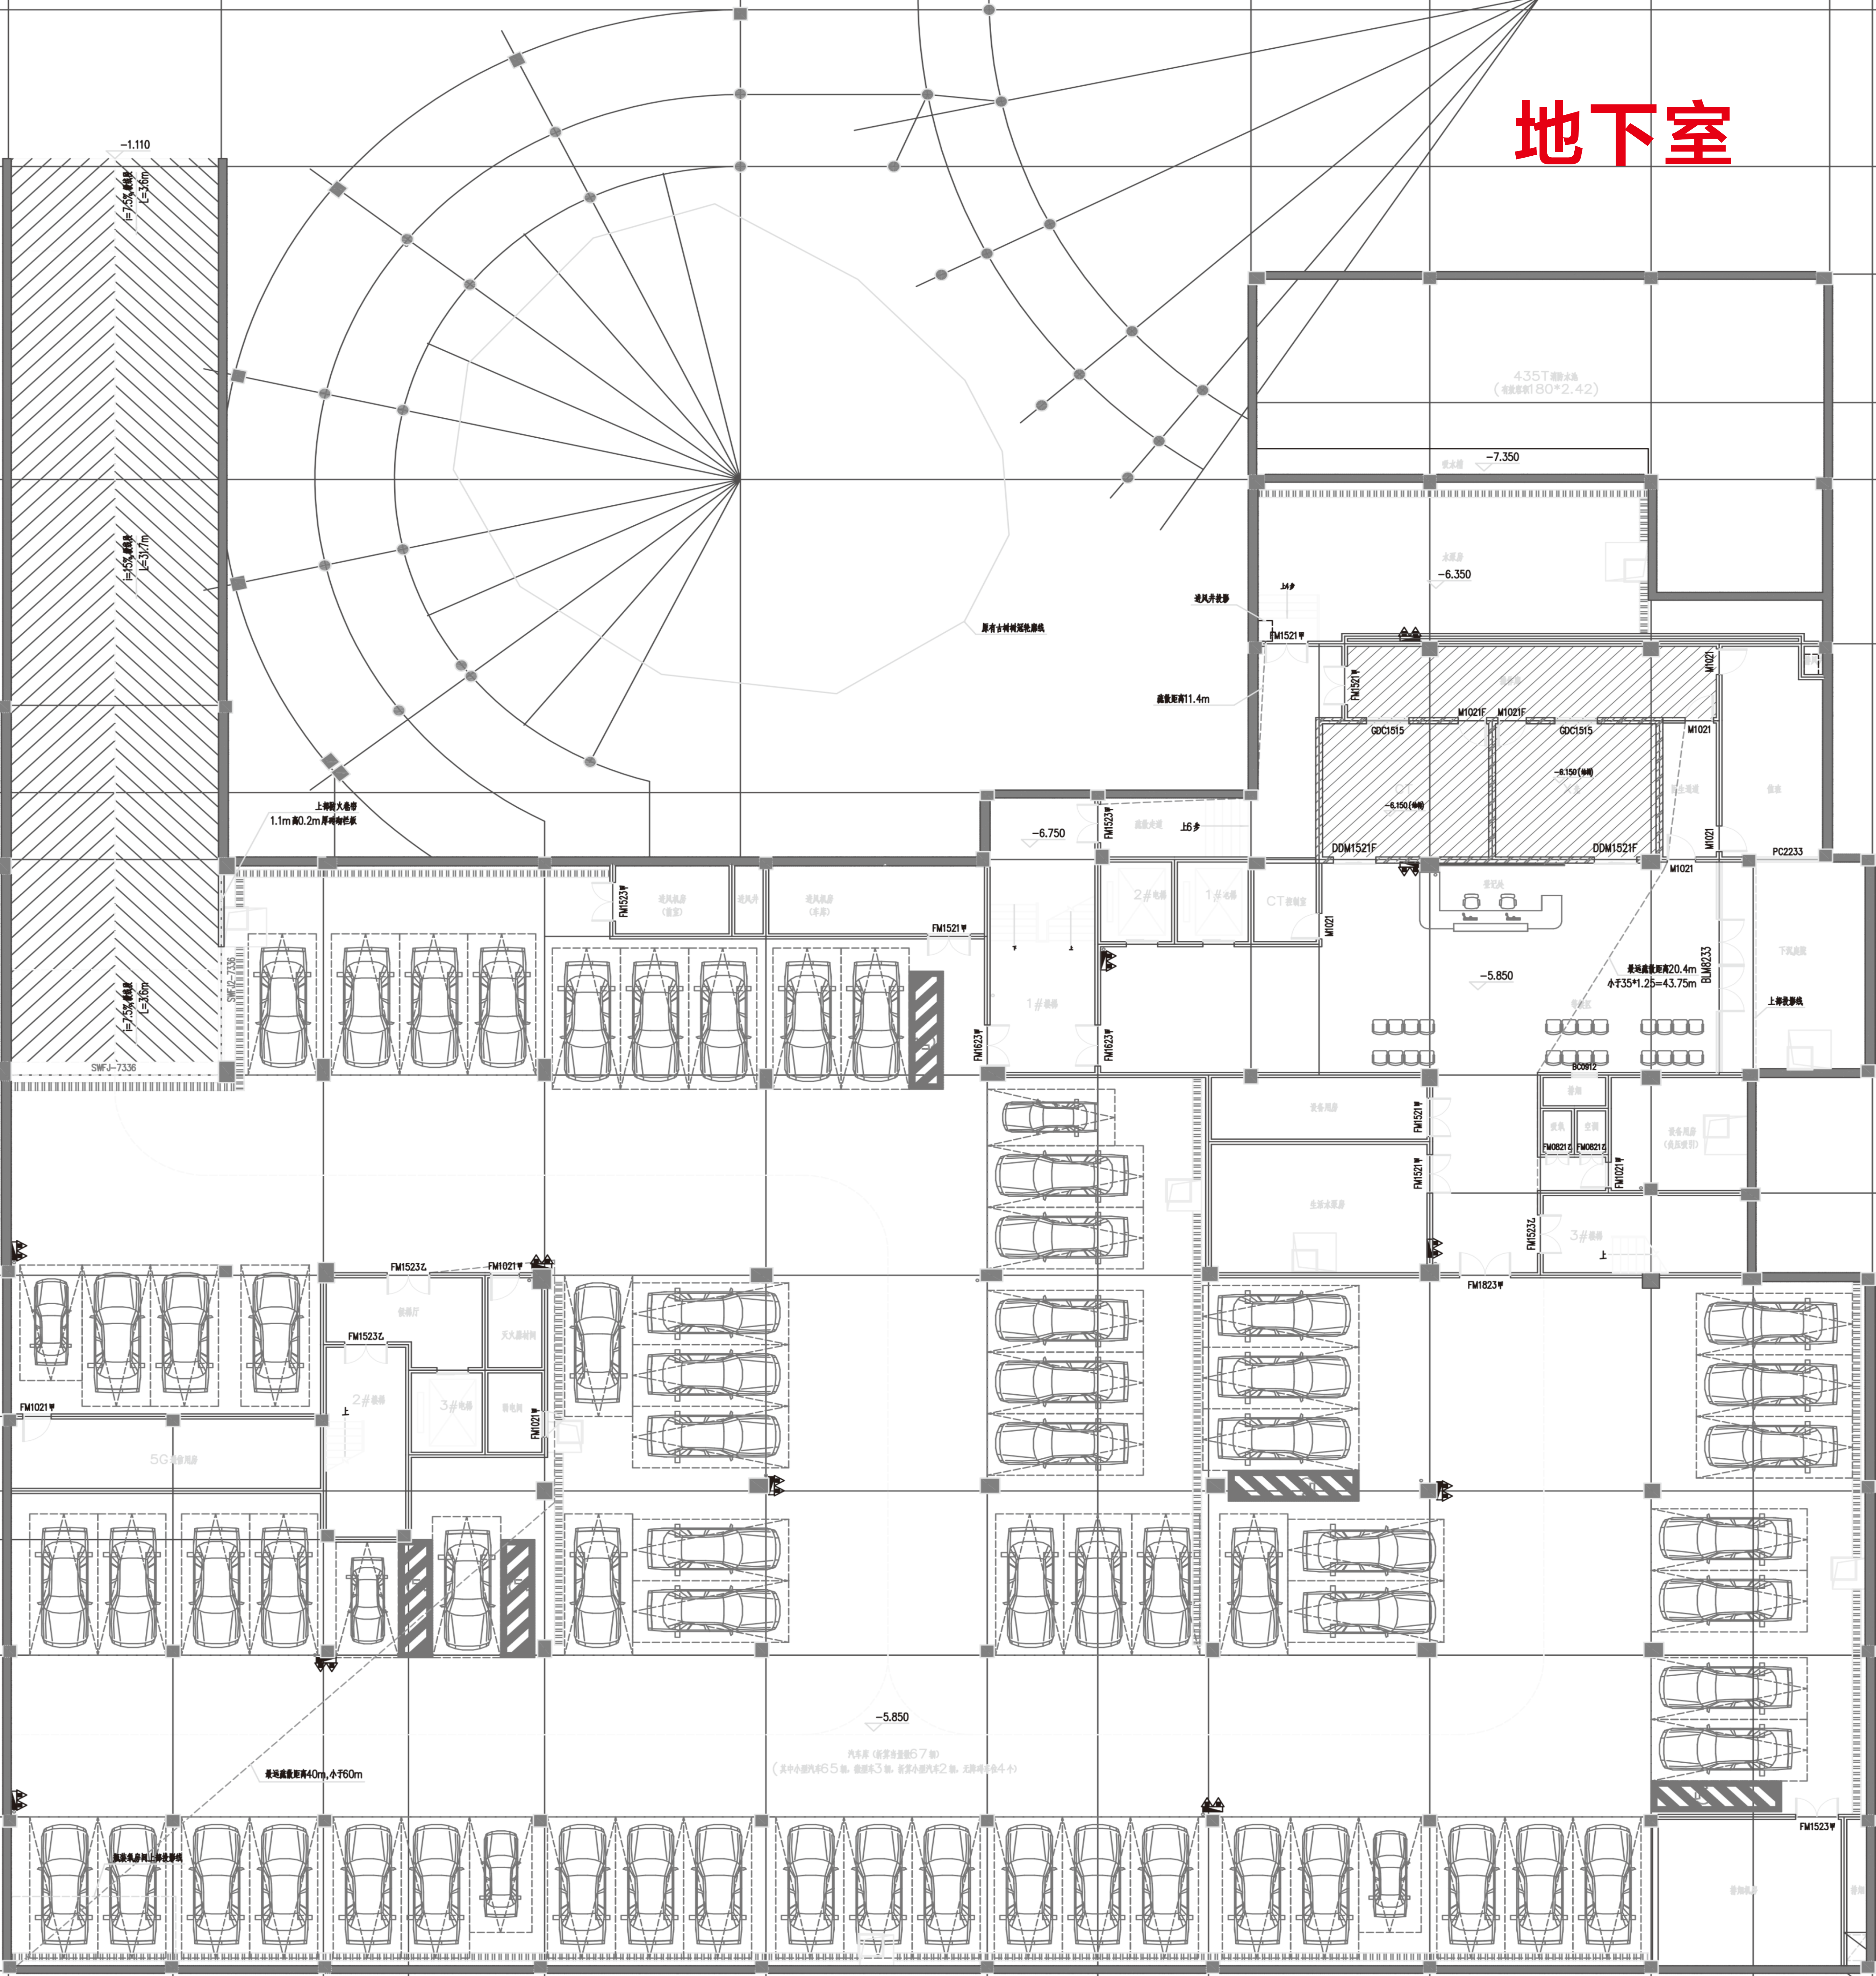


一层

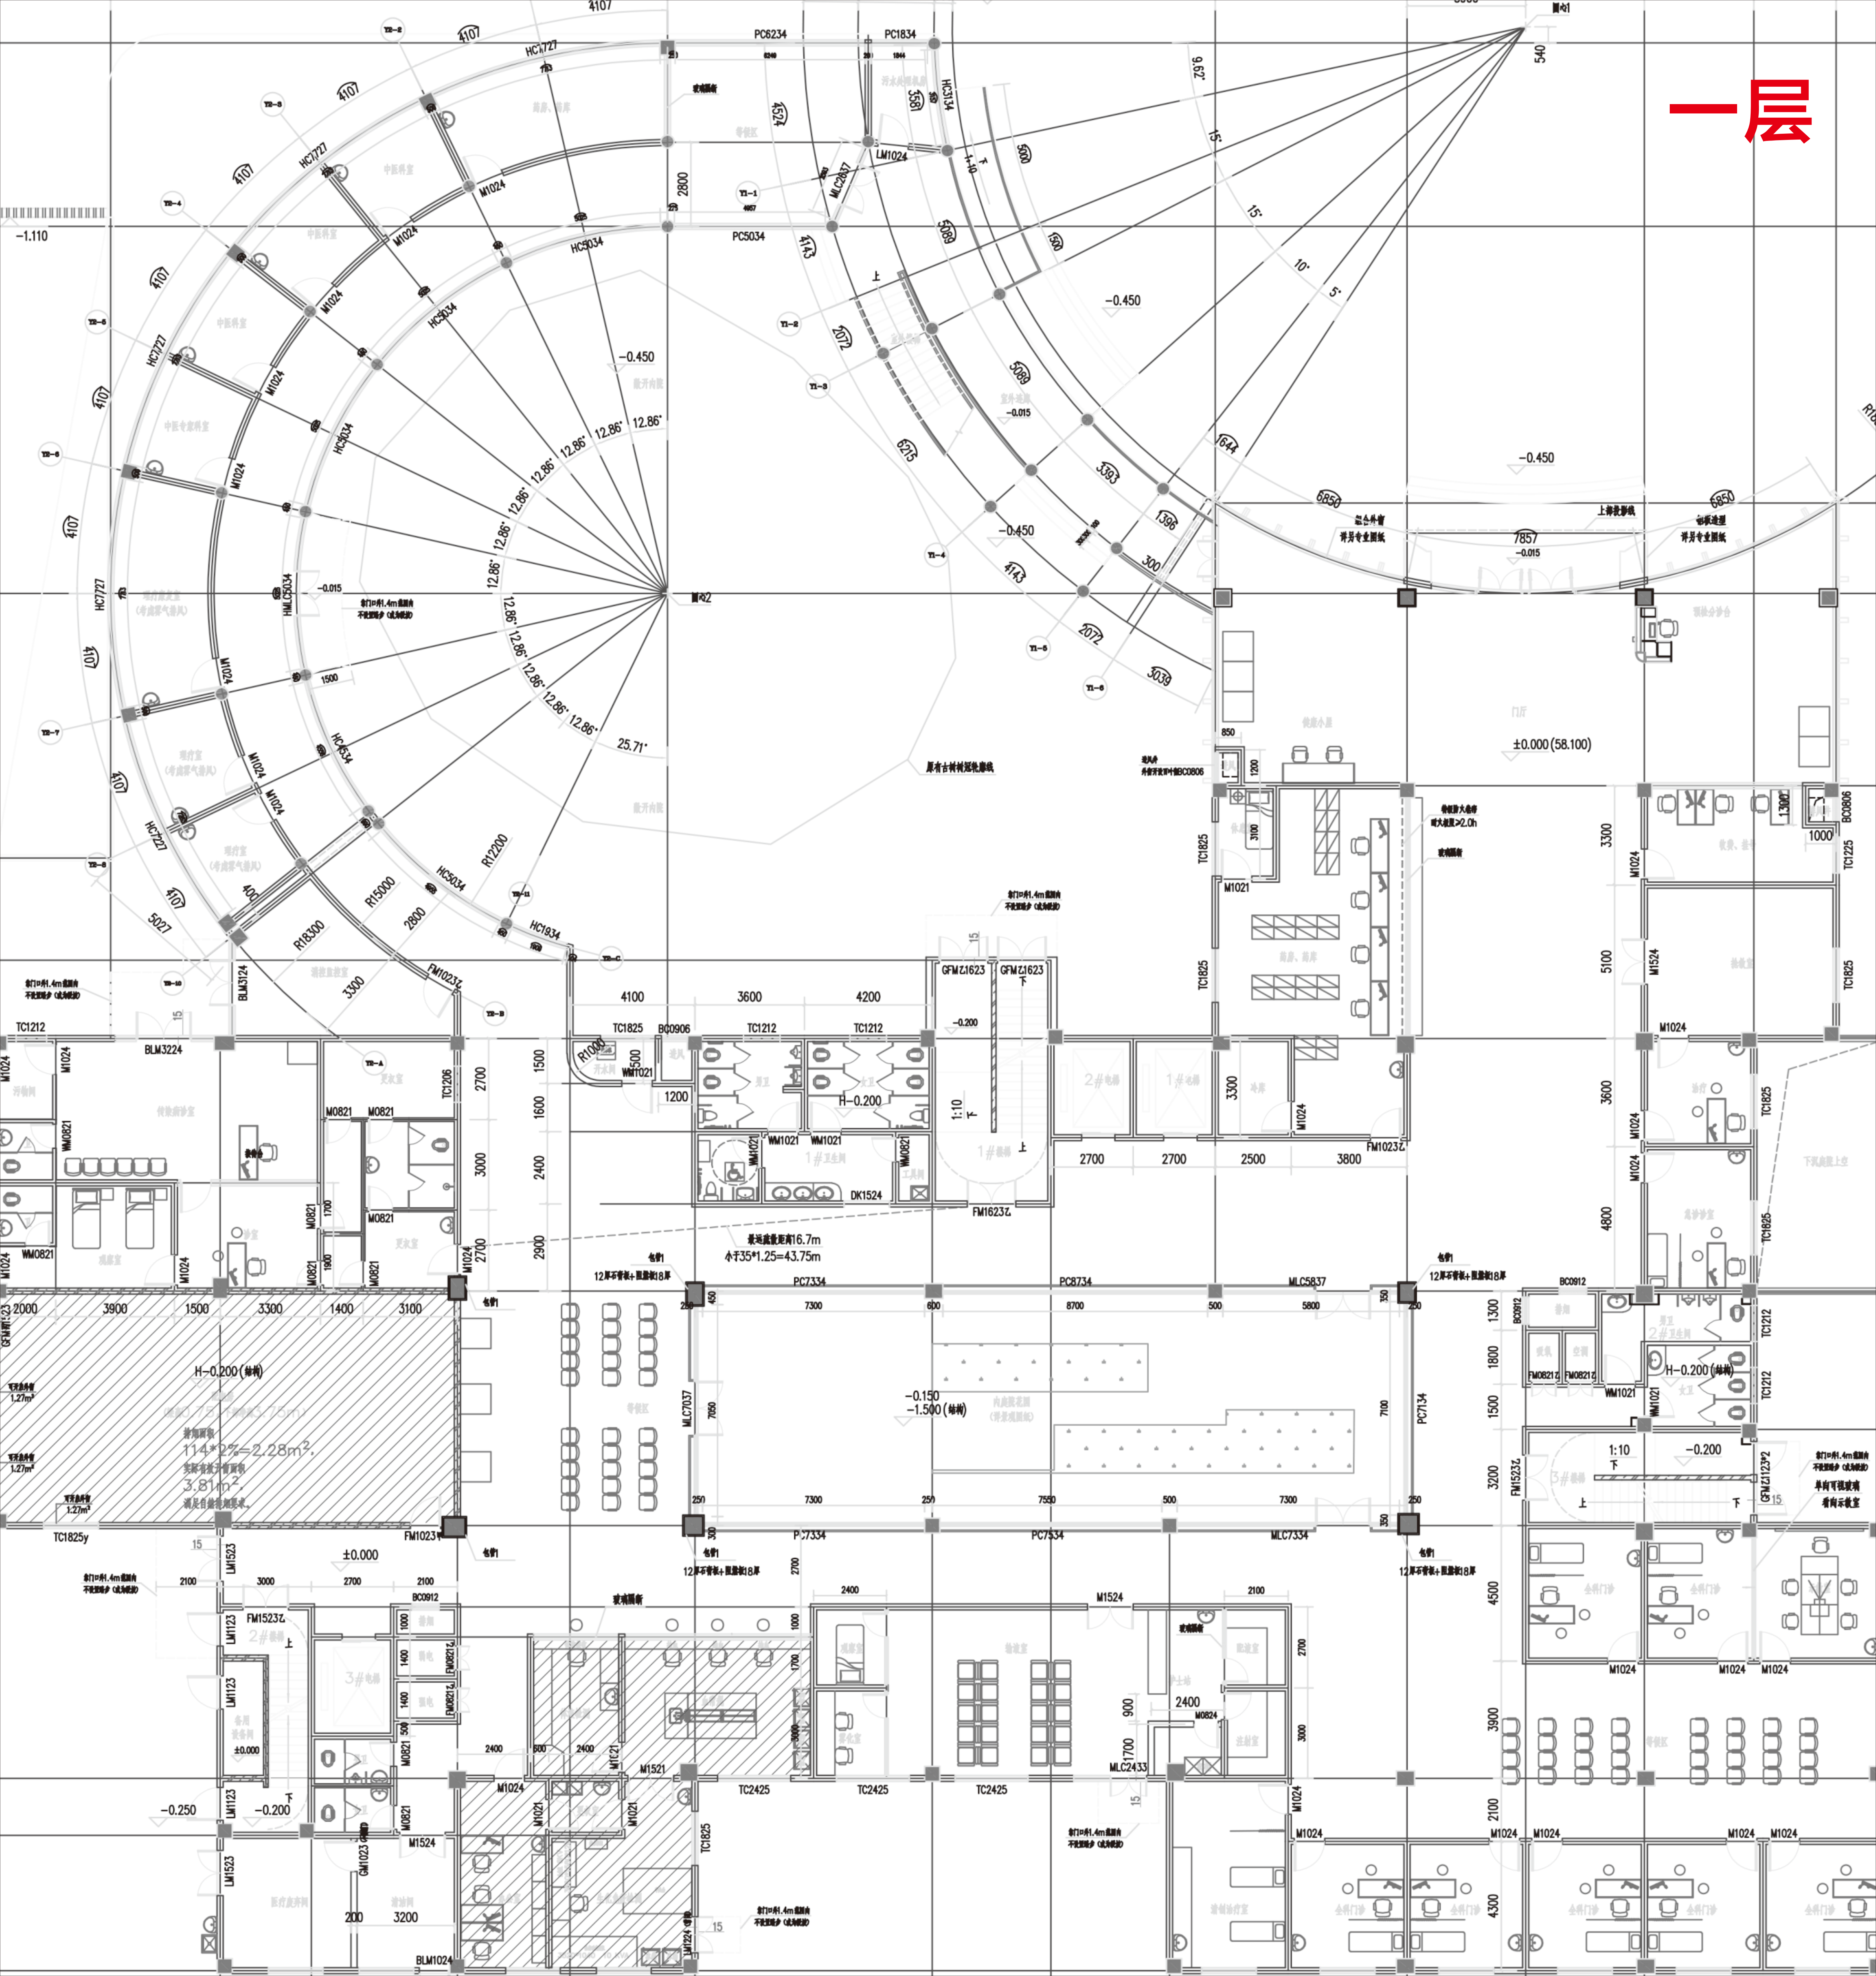

Architectural floor plan of the second floor (二层) of a building. The plan shows a complex layout with various rooms, corridors, and structural elements. Key features include a large circular area on the left, a central staircase area, and several rectangular rooms on the right. The plan is labeled with dimensions, room numbers, and structural codes. A large red '2' is in the top right corner.

四层

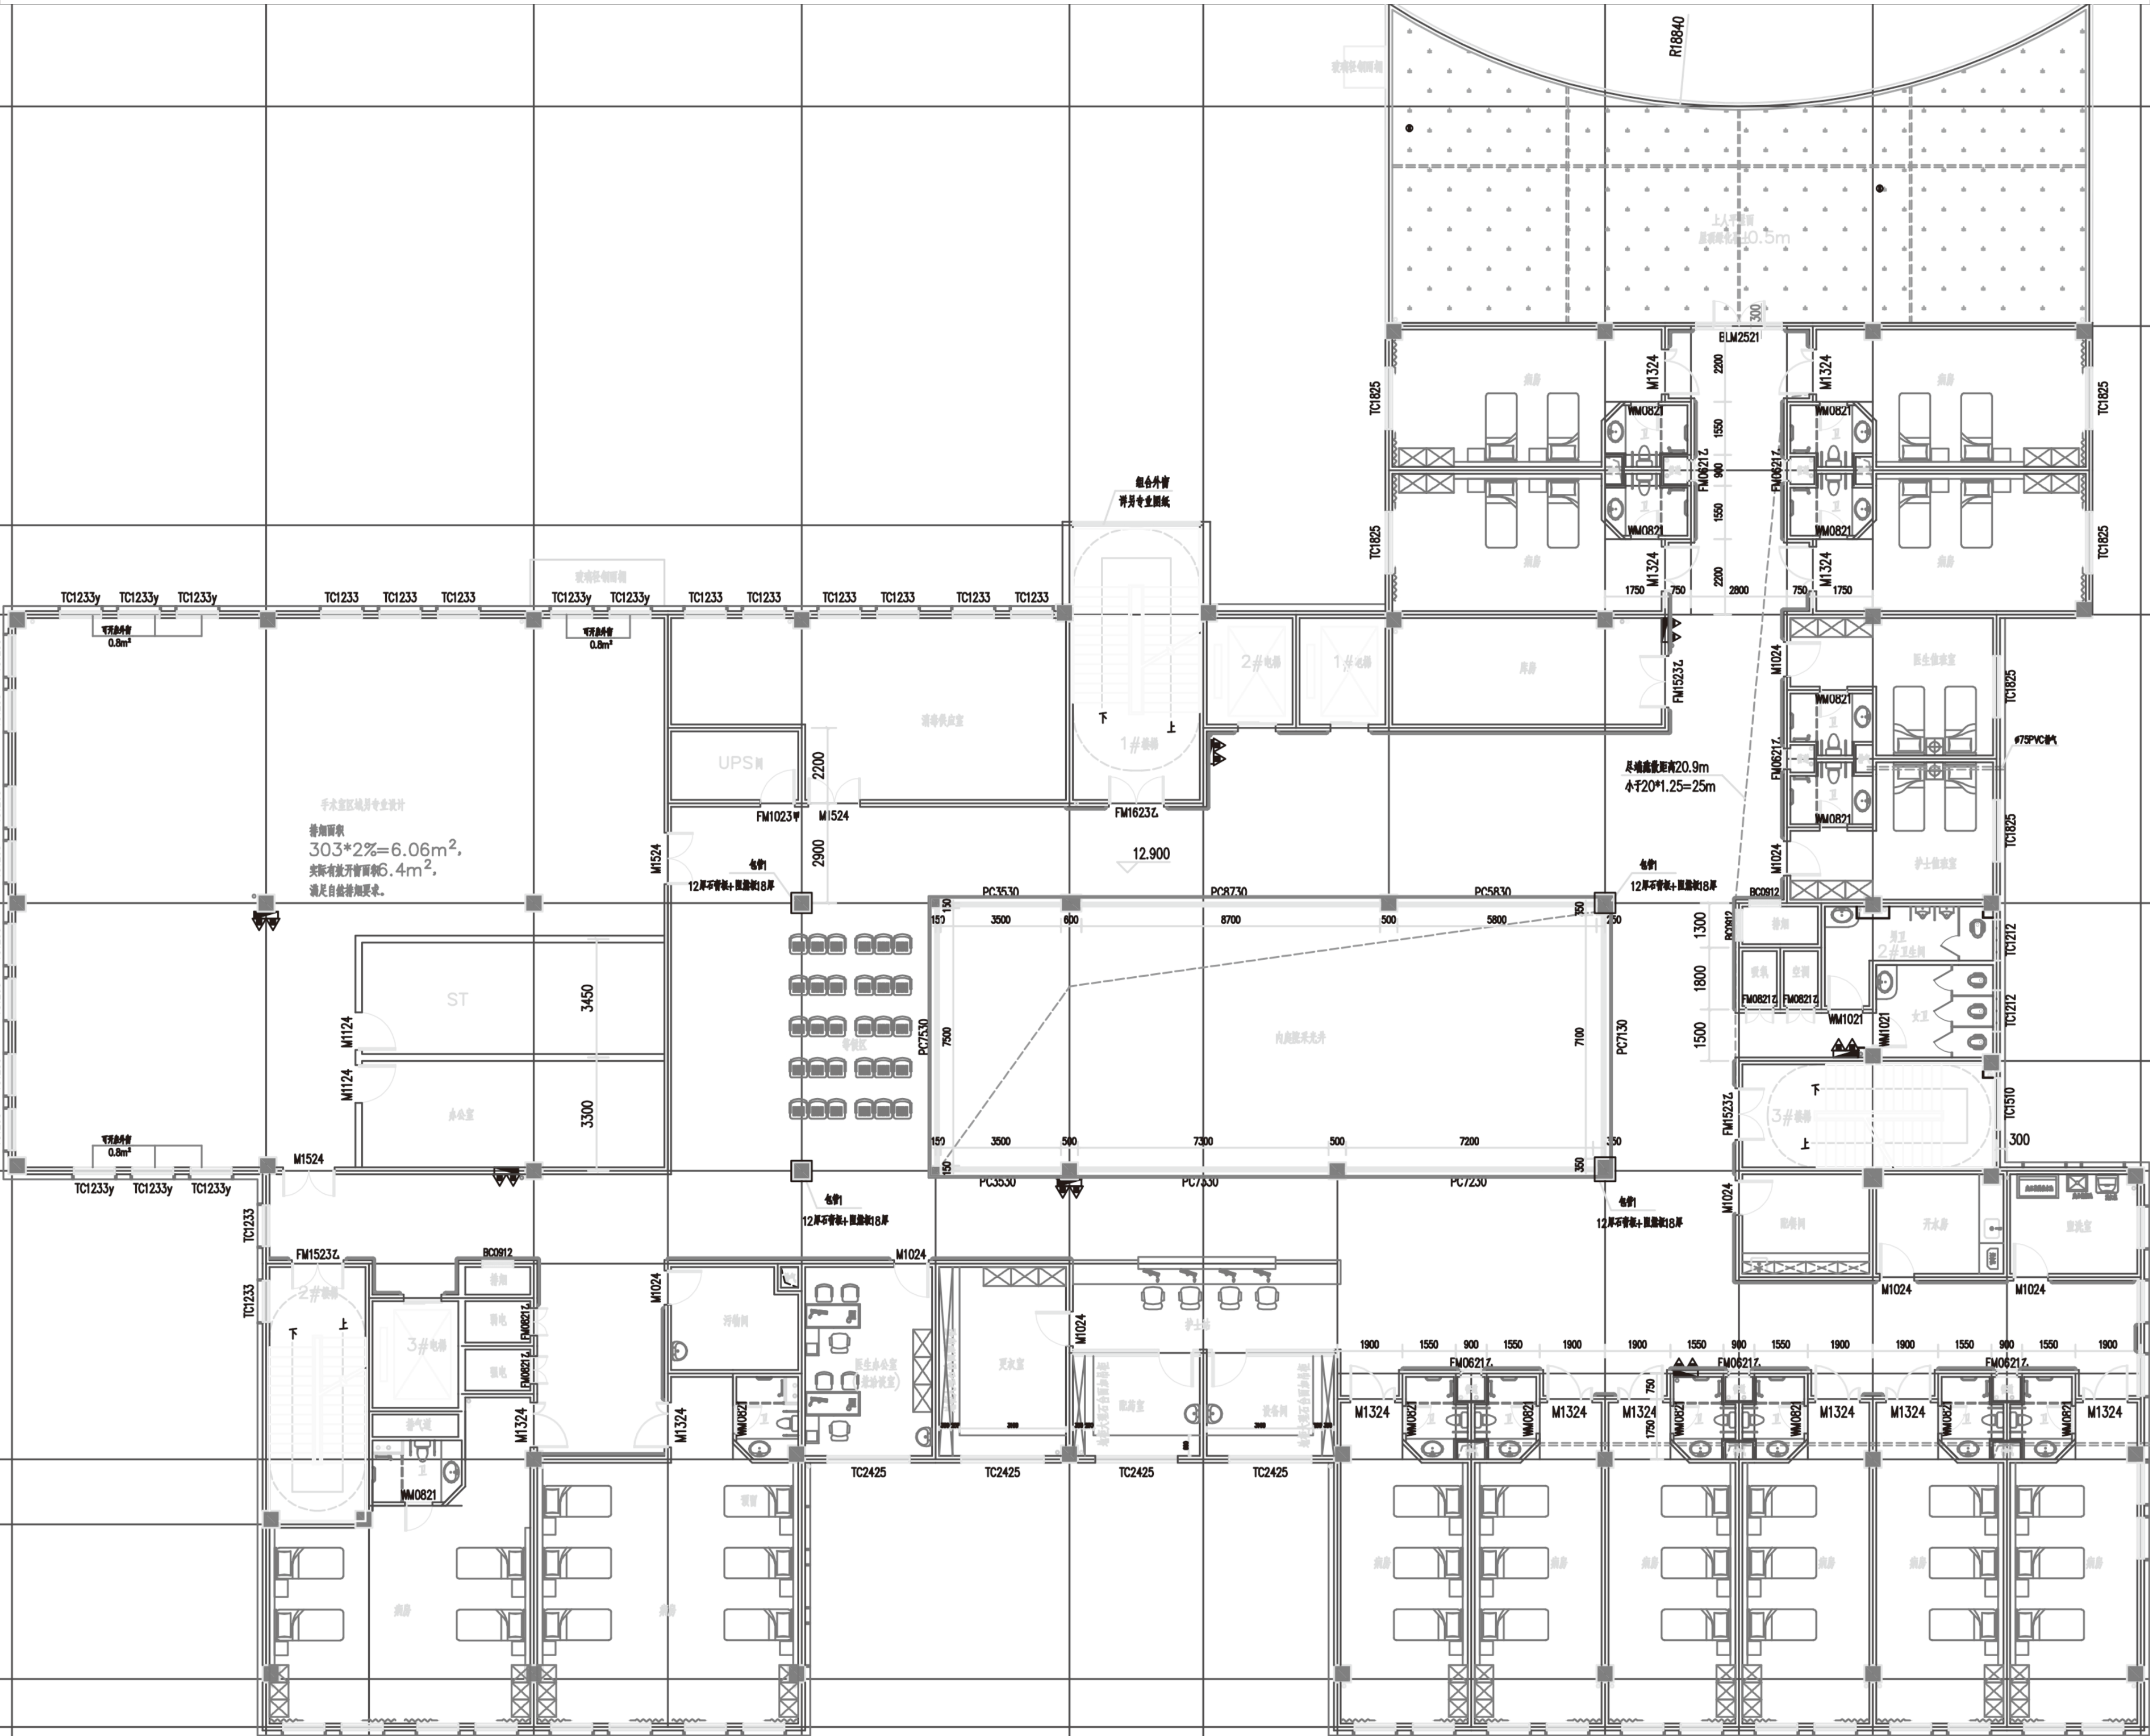

五层

